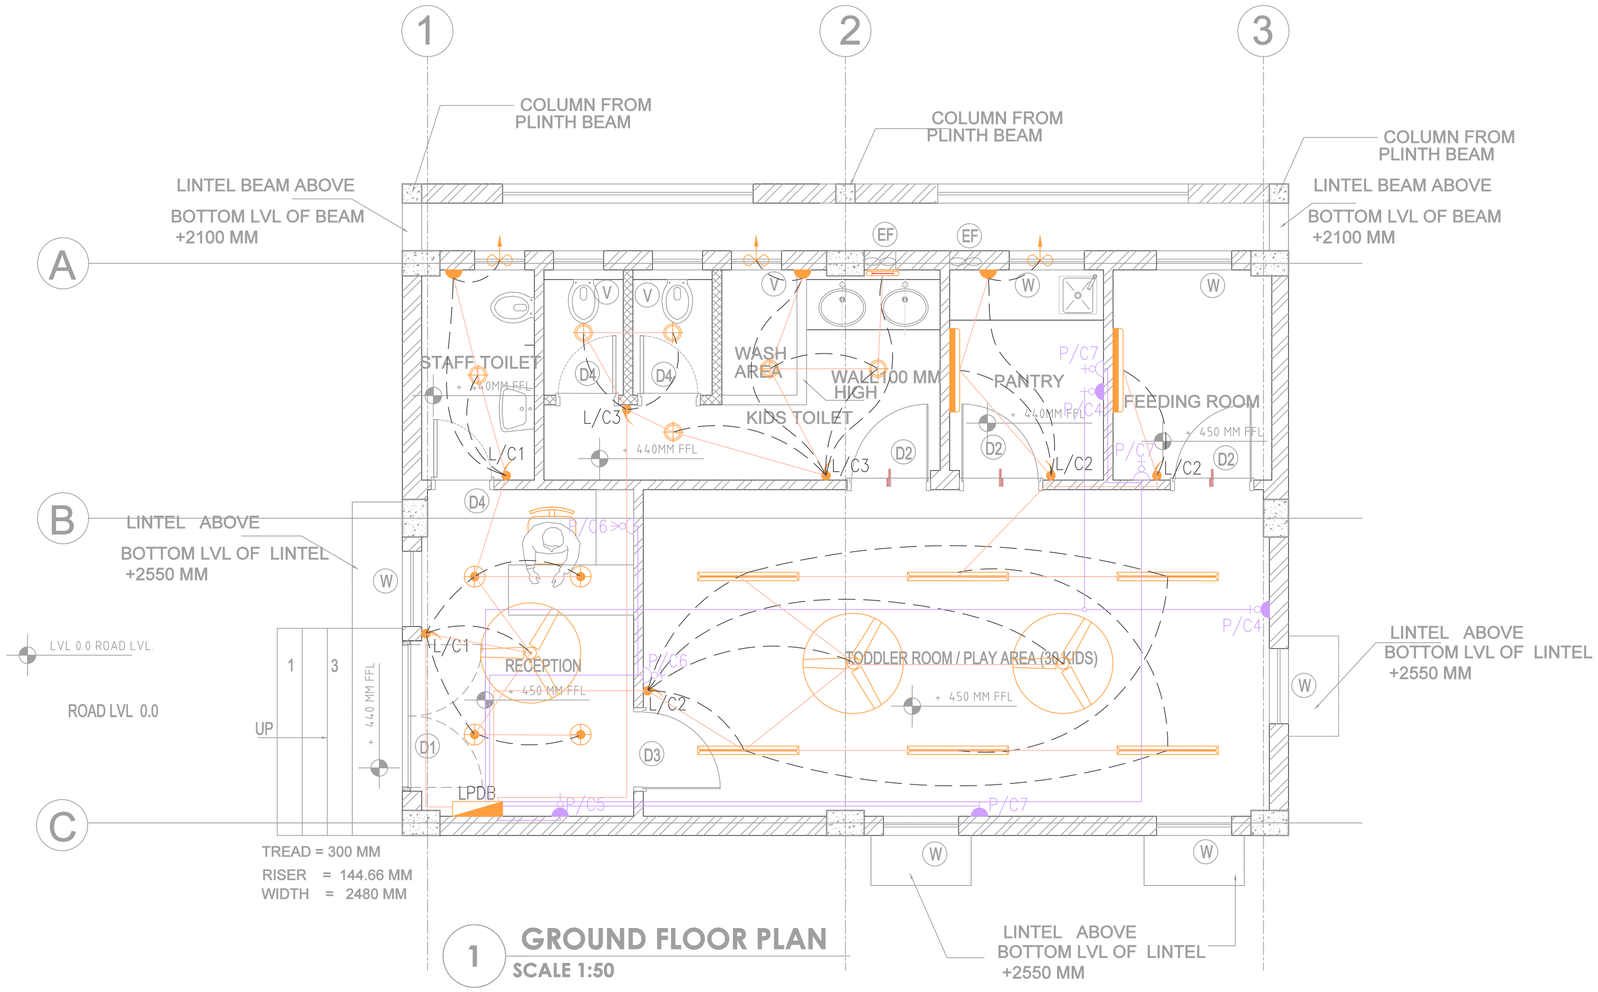

1 **GROUND FLOOR PLAN**
SCALE 1:50

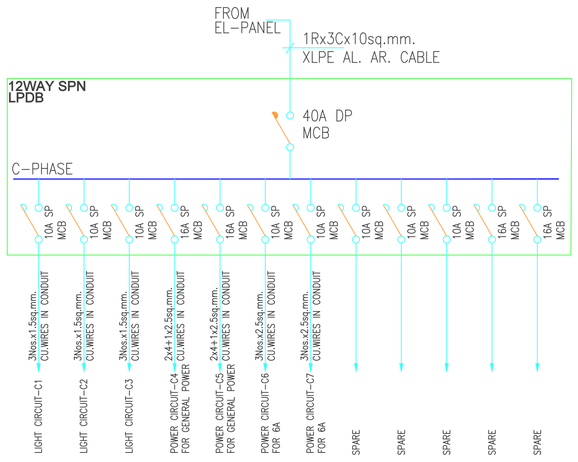

LEGEND:-

SYMBOL	DESCRIPTION	HEIGHT	QUANTITY
	SWITCH BOARD	1050MM	7
	1200MMø CEILING FAN	CEILING	3
	1X18W SURFACE MOUNTED DOWNLIGHTER	CEILING	6
	1X20W SURFACE MOUNTED DOWNLIGHTER	CEILING	4
	1X20W SURFACE MOUNTED LIGHT	CEILING	6
	1x10W MIRROR LED LIGHT	AS PER SITE.	1
	1x20W WALL MOUNTED LIGHT	2100MM	2
	6A SOCKET FOR EXHAUST FAN	2100MM	3
	EXHAUST FAN	WINDOW LVL.	3
	6/16A SWITCH SOCKET OUT LET	450MM	3
	20A SWITCH SOCKET OUT LET FOR AC	450MM	2
	2NOS.6A SWITCH SOCKET OUT LET	450MM	1
	6A SWITCH SOCKET OUT LET	450MM	3
	DISTRIBUTION BOARD	1500MM	1
	20mmø LIGHT CONDUIT		
	25mmø POWER CONDUIT		

REV.	Date	Revision Description	Checked	Approved
R1	12-03-21	AS PER COMMENTS		

PURPOSE :
RELEASED FOR ☑ SHOP DRAWINGS

CLIENT: FLIPKART

DESIGN CONSULTANT: PRAGATI
P-31 SECTOR-38 GURGAON
PH : 0091-99-960-30162, 98-691-95568

ARCHITECT: CORESCAPE DESIGN LLP
P-31 SECTOR-38 GURGAON
PH : +91-9964072767, 9873288111

ELECTRICAL CONSULTANT: APN CONSULTANT
P-31 SECTOR-38 GURGAON
PH : +91-9818870796

PROJECT : LOGISTICS PARK AT LUDHIANA

TITLE: ELECTRICAL LAYOUT CRECHE ROOM PLAN

Designed: HARENDRA
Checked: ARVIND
SCALE: N.T.S
Date: 24.02.21